STRUCTURAL SURVEY

BRIDGE PIER

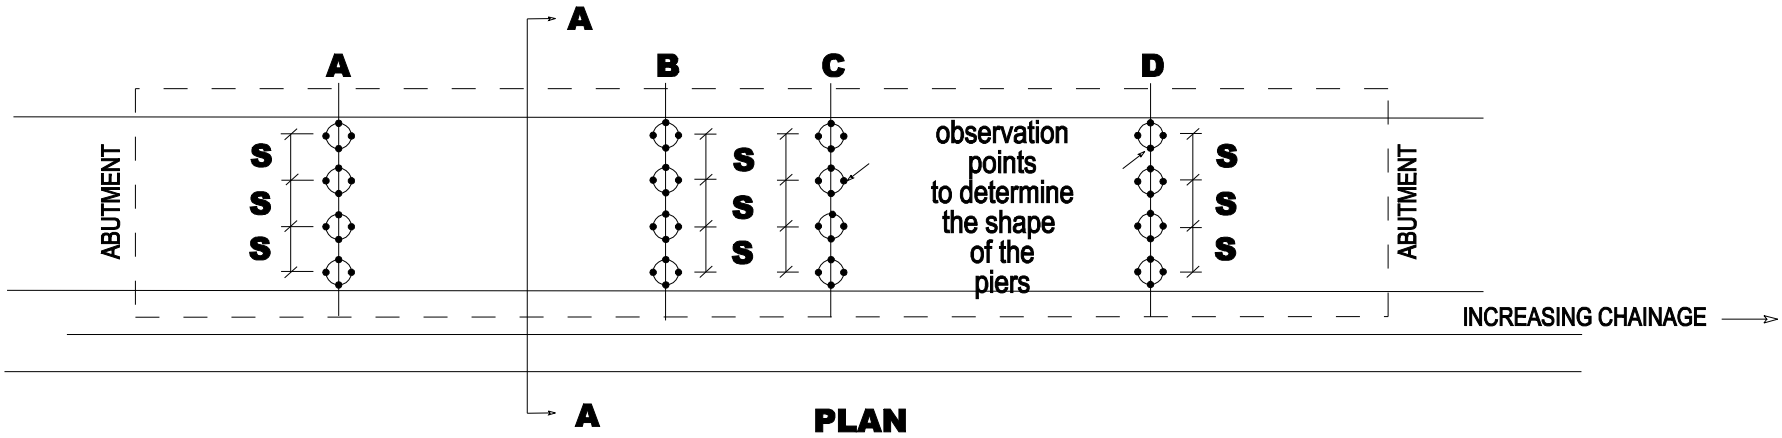

PLAN

LEGEND

- **Y X Z CO - ORDINATES**
- **S MEASURED DISTANCE**
- **ds DIMENSIONS AND SHAPE OF COLUMN**

NOTE: Sufficient shots shall be taken to determine the shape of the piers

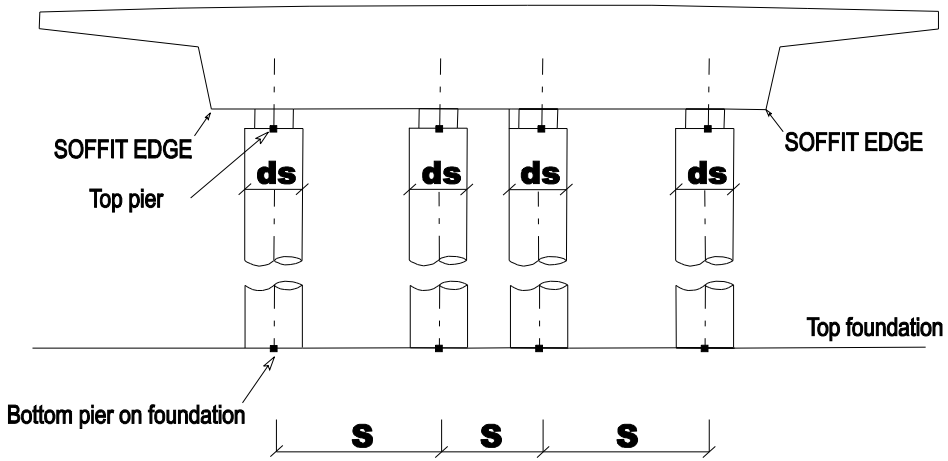

SECTION A - A

ANNEXURE 18.2